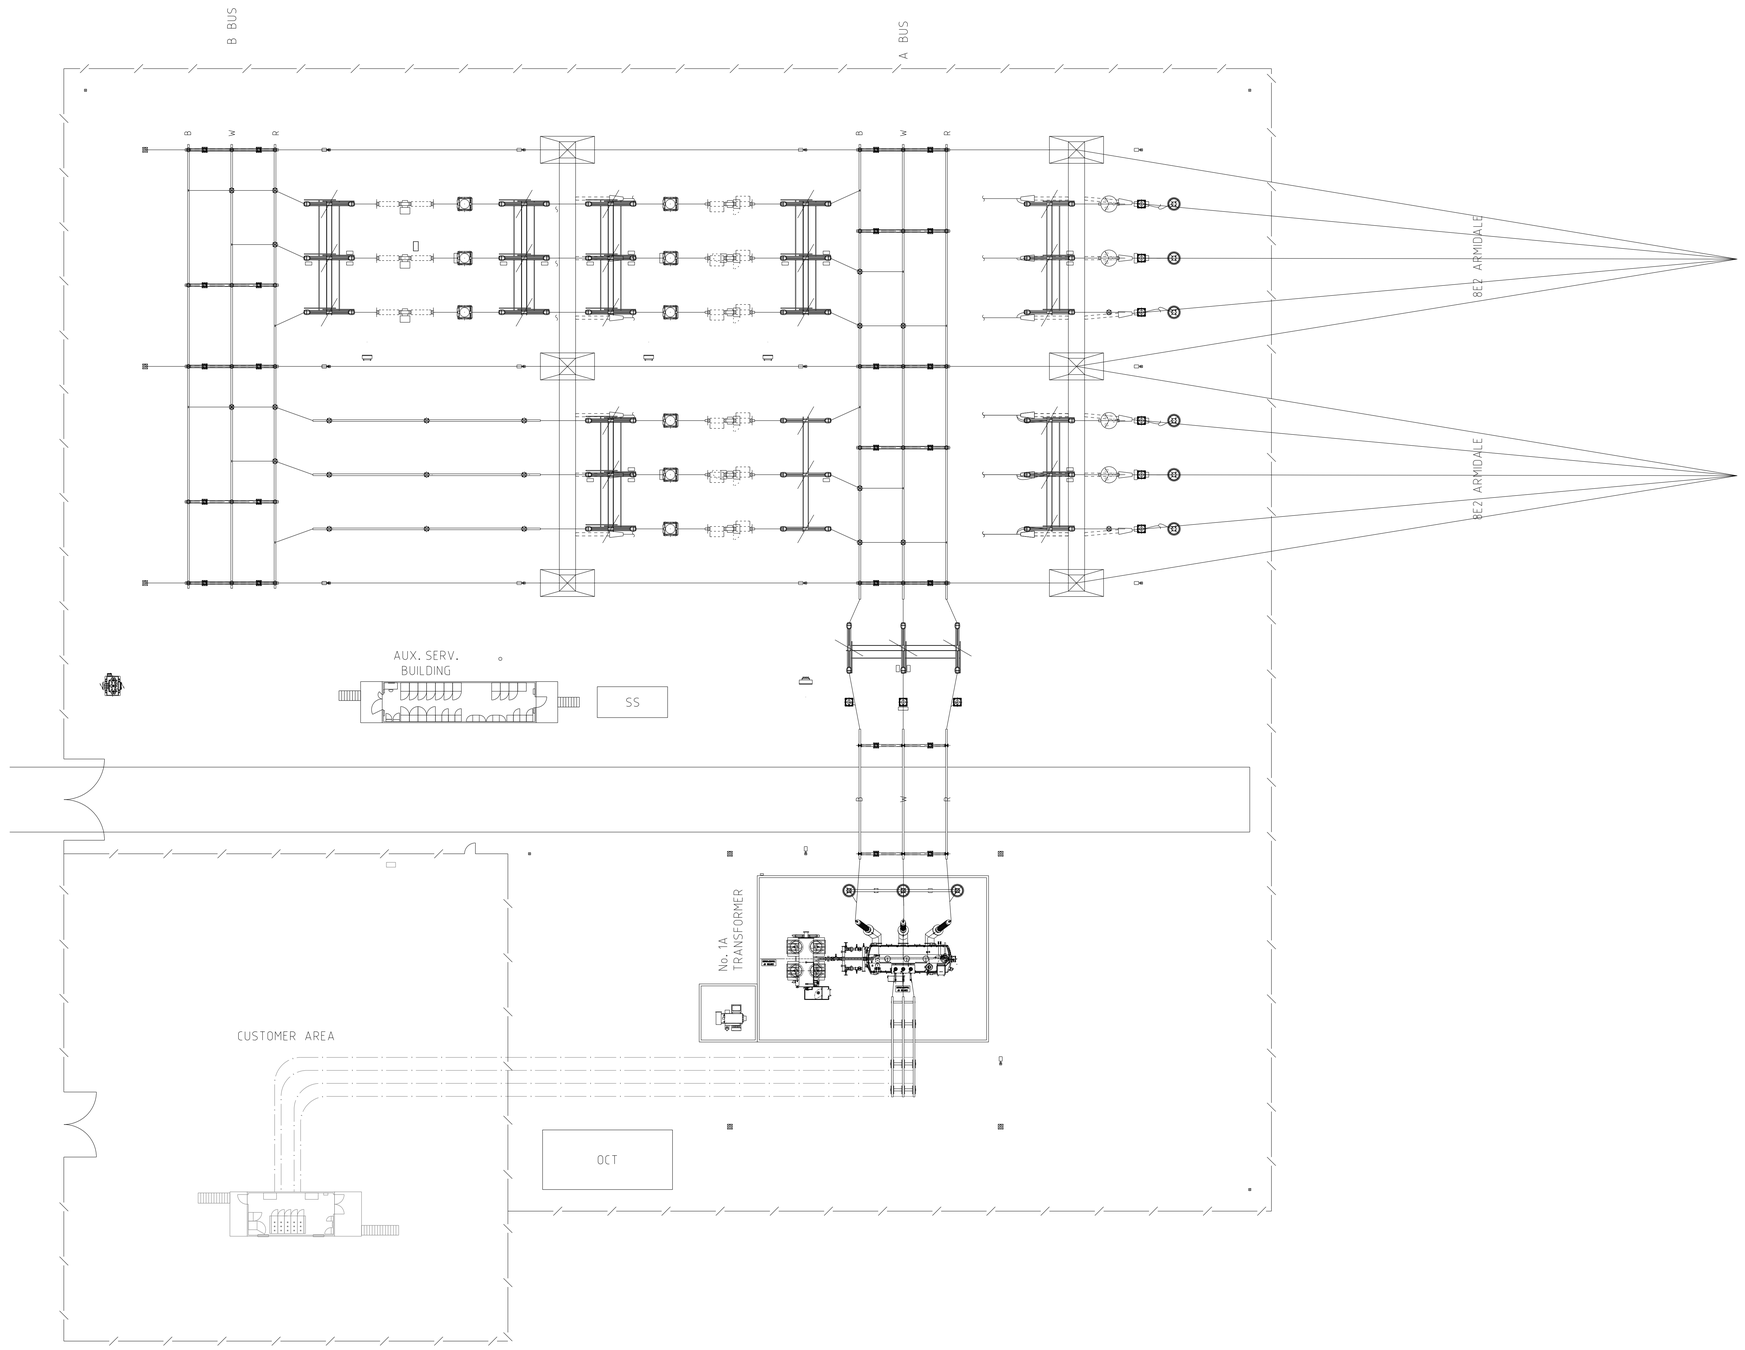

AMENDMENT		

TransGrid

DRAWN	MP	
REVIEWED	RA	
VERIFIED		
APPROVED	JH	
APPROVAL STATUS	FINAL DRAFT	
SCALE		

REFERENCE DRAWINGS

© TransGrid

GENERIC SUBSTATION LAYOUT
MESH CONNECTION

A0	TG-PYD-SKT-002	00
	PREFIX NUMBER SHEET	AMDT

INDEX CLASS N

PLOT ISSUE DATE 2/05/2018 14:23 PM | COPIED FROM | SUPERSEDES | SUPERSEDED BY

804x1136mm

This drawing is copyright and is the property of TransGrid and is subject to the terms and conditions of TransGrid's website.